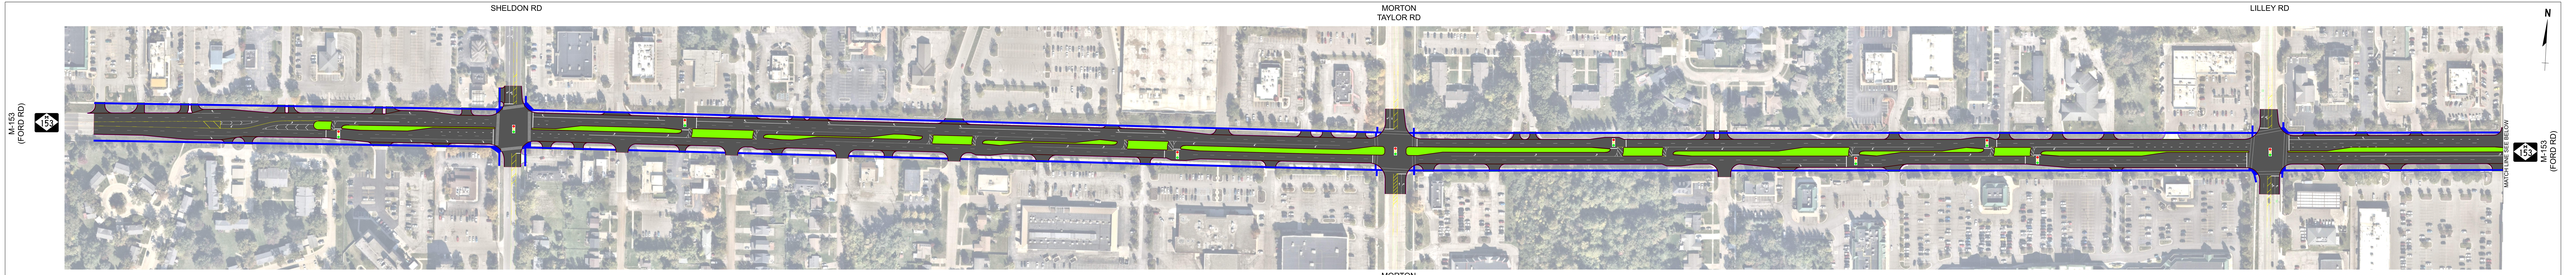

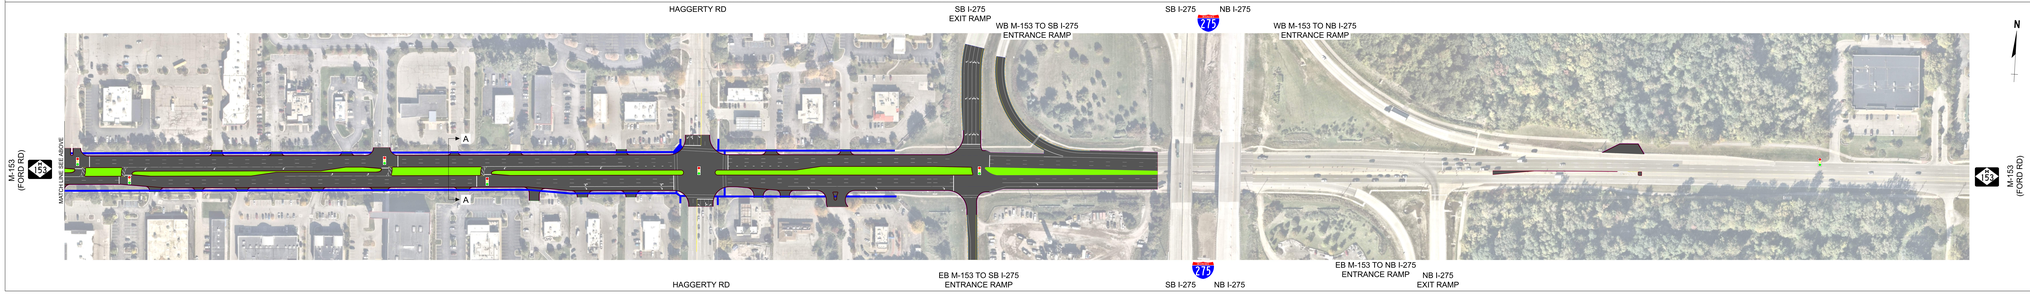

LEGEND

- PROPOSED PAVEMENT
- PROPOSED SIDEWALK
- PROPOSED CURB
- PROPOSED GRASS AREA
- SIGNALS

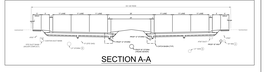

SECTION A-A

SCALE

0 50 100 FT