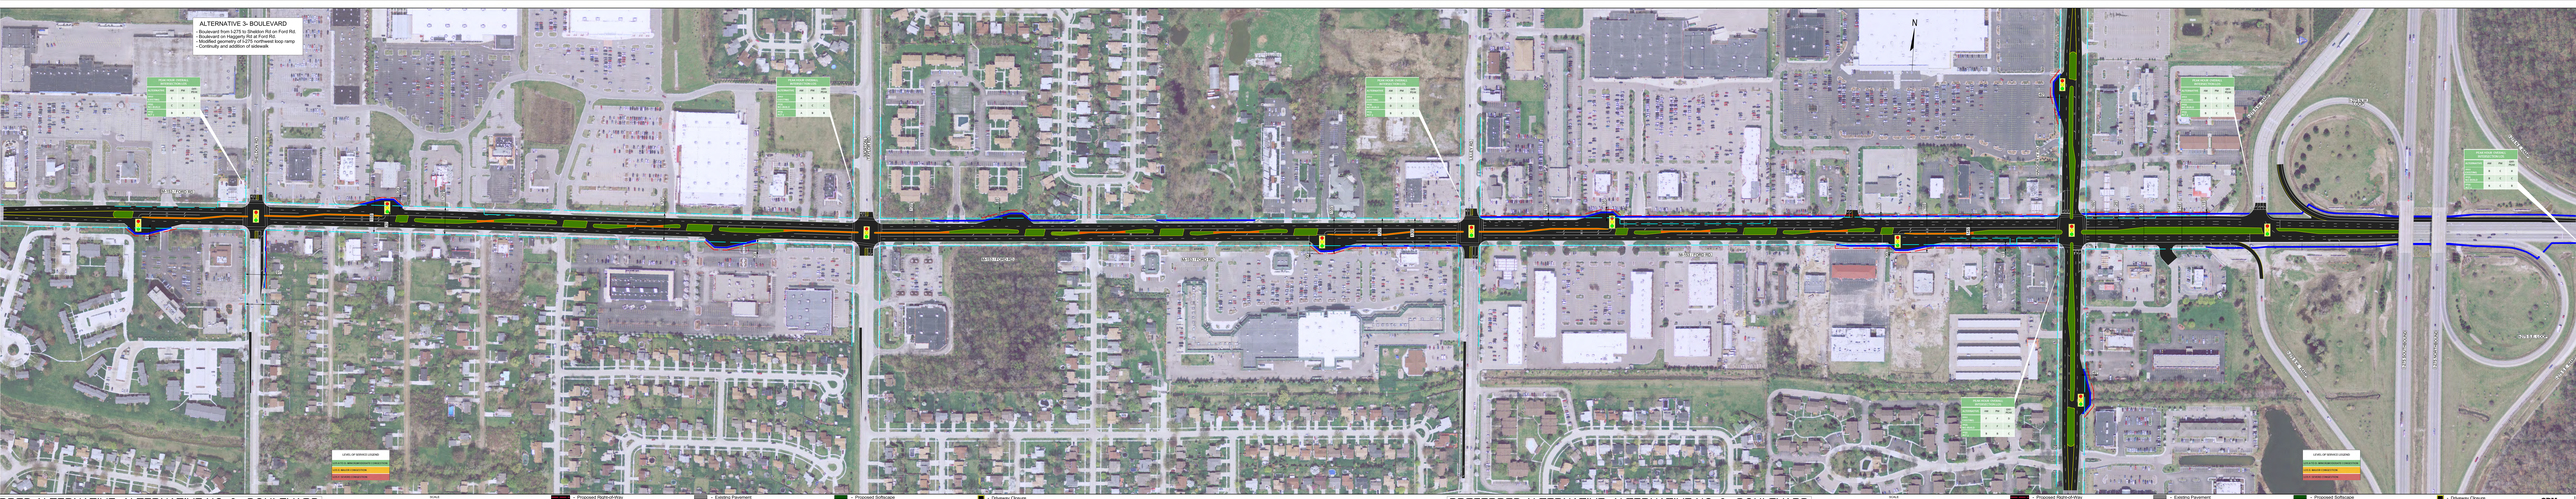

RRED ALTERNATIVE: ALTERNATIVE NO. 3 - BOULEVARD

PREFERRED ALTERNATIVE: ALTERNATIVE NO. 3 - BOULEVARD